SANDHILL CRANE GOLF CLUB

A Palm Beach Gardens Signature Facility

SANDHILL CRANE GOLF CLUB

A Palm Beach Gardens Signature Facility

SANDHILL CRANE GOLF CLUB

A Palm Beach Gardens Signature Facility

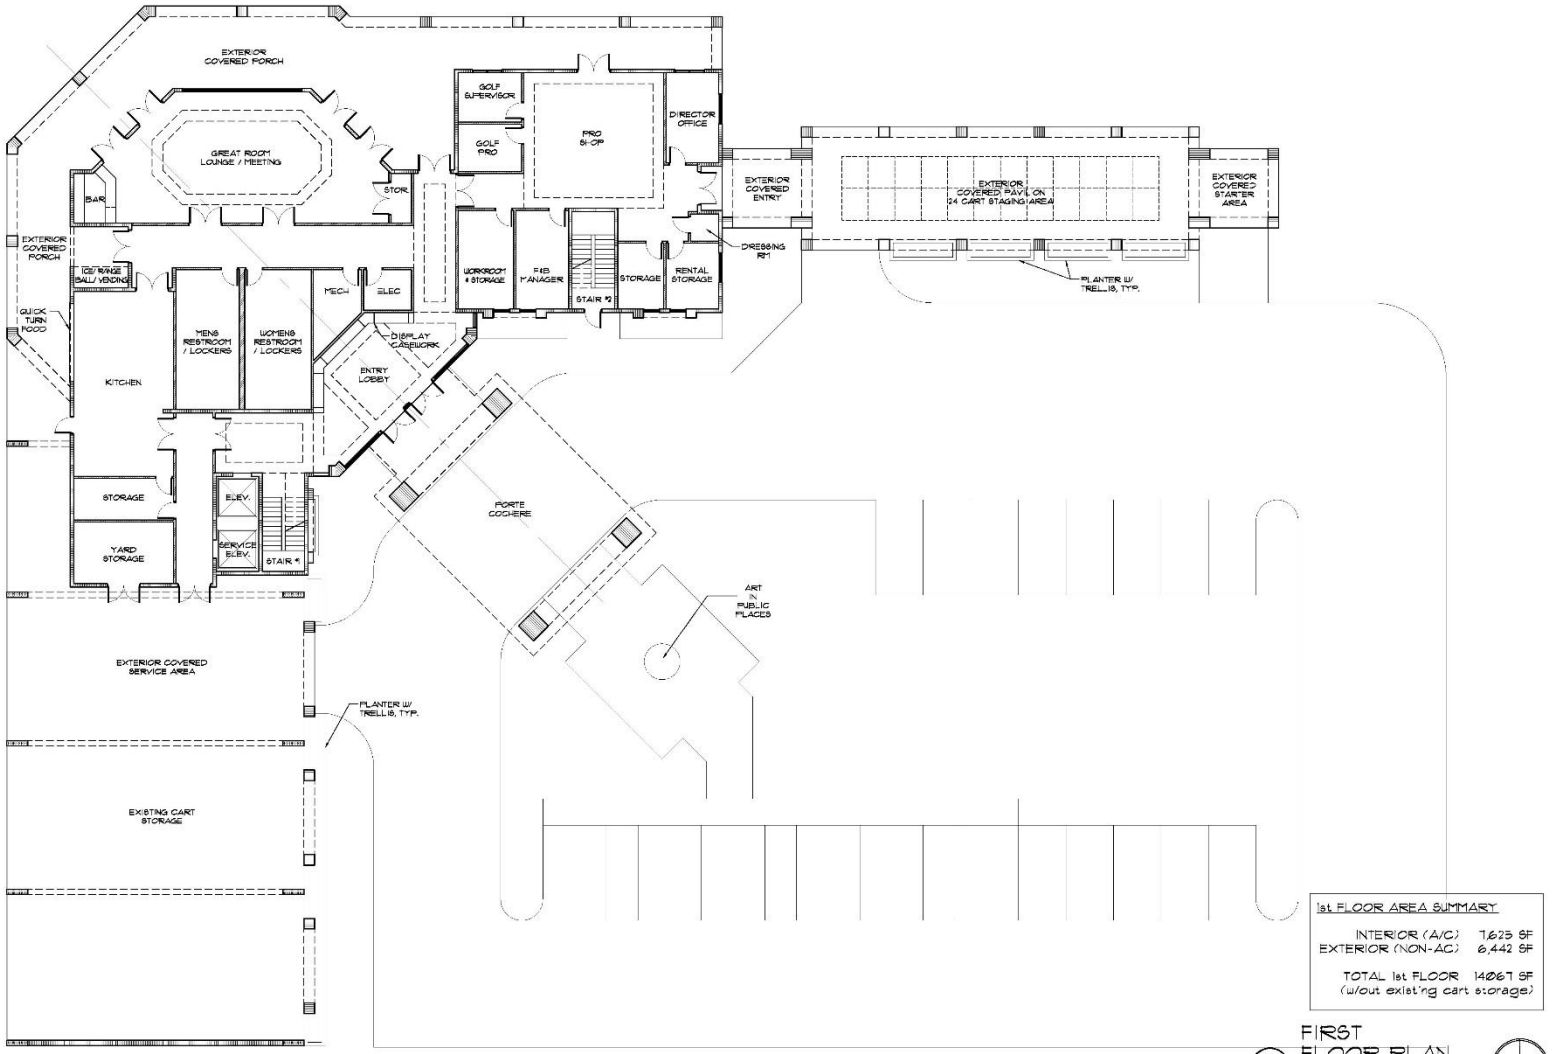

REG
• ARCHITECTS
• INTERIORS
• PLANNERS
INCORPORATED

EST. 1988

RICK GONZALEZ, A.I.A.
PRESIDENT AR 0014172
300 CLEMATIS STREET
WEST PALM BEACH
FLORIDA 33401
PH: (561)-659-2383
FAX: (561)-659-5546
www.regarchitects.com

CORPORATION NUMBER
AA 0002447

Sisca Construction Services LLC
"Your Partners in Success"
www.siscaconstruction.com

PALM BEACH GARDENS
MUNICIPAL GOLF CLUBHOUSE

11401 NORTH LAKE BOULEVARD
PALM BEACH GARDENS, FL 33412

REVISIONS	NO.
	△
	△
	△
	△

DATE 09-22-2015
SCALE AS NOTED
DRAWN CM
CHECKED MH/VD/REG
REG No. 15051

© 2015
OWNERSHIP AND USE OF THESE DOCUMENTS & SPECIFICATIONS AS INSTRUMENTS OF SERVICE ARE AND SHALL REMAIN THE PROPERTY OF THE ARCHITECT WHETHER THE PROJECT THEY ARE MADE FOR IS EXECUTED OR NOT. THEY SHALL NOT BE USED BY THE OWNER OR OTHERS ON OTHER PROJECTS OR FOR ADDITIONS TO THIS PROJECT BY OTHERS, EXCEPT BY AGREEMENT IN WRITING AND WITH APPROPRIATE COMPENSATION TO THE ARCHITECT.

FIRST FLOOR PLAN

A-1.01

SANDHILL CRANE GOLF CLUB
A Palm Beach Gardens Signature Facility

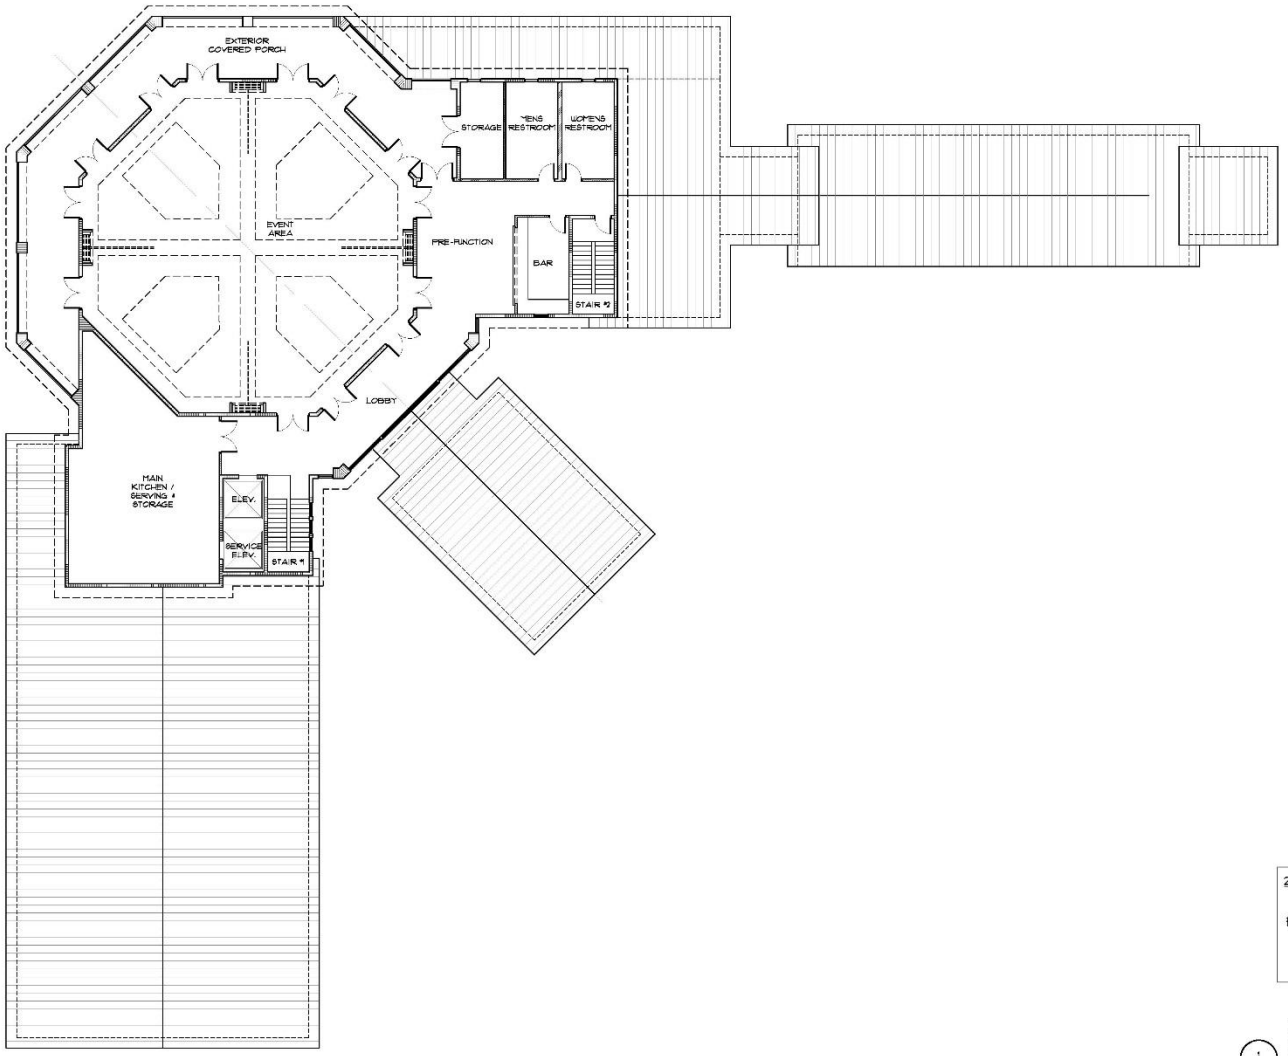

2nd FLOOR AREA SUMMARY	
INTERIOR (A/C)	6,748 s.f.
EXTERIOR (NON-AC)	1,681 s.f.
TOTAL 2nd FLOOR	8,429 s.f.

1 SECOND FLOOR PLAN
3/32" = 1'-0"

N

REG
ARCHITECTS
INTERIORS
PLANNERS
INCORPORATED
EST. 1988
RICK GONZALEZ, A.I.A.
PRESIDENT AR-0014172
300 CLEMATIS STREET
WEST PALM BEACH
FLORIDA 33401
PH: (561)-659-2383
FAX: (561)-659-5546
www.regarchitects.com
CORPORATION NUMBER
AA-0002447
Sisca Construction Services LLC
"Your Partners in Success"
www.siscaconstruction.com

PALM BEACH GARDENS
MUNICIPAL GOLF CLUBHOUSE

11401 NORTHLAKE BOULEVARD
PALM BEACH GARDENS, FL 33412

REVISIONS	NO.
	1
	2
	3
	4

DATE	09-22-2015
SCALE	AS NOTED
DRAWN	CM
CHECKED	MH/VD/REG
REG No.	15031

© 2015
OWNERSHIP AND USE OF THESE DOCUMENTS & SPECIFICATIONS AS INSTRUMENTS OF SERVICE ARE AND SHALL REMAIN THE PROPERTY OF THE ARCHITECT WHETHER THE PROJECT THEY ARE MADE FOR IS EXECUTED OR NOT. THEY SHALL NOT BE USED BY THE OWNER OR OTHERS ON OTHER PROJECTS OR FOR ADDITIONS TO THIS PROJECT BY OTHERS, EXCEPT BY AGREEMENT IN WRITING AND WITH APPROPRIATE COMPENSATION TO THE ARCHITECT.

SECOND FLOOR PLAN

A-1.02

SANDHILL CRANE GOLF CLUB
A Palm Beach Gardens Signature Facility